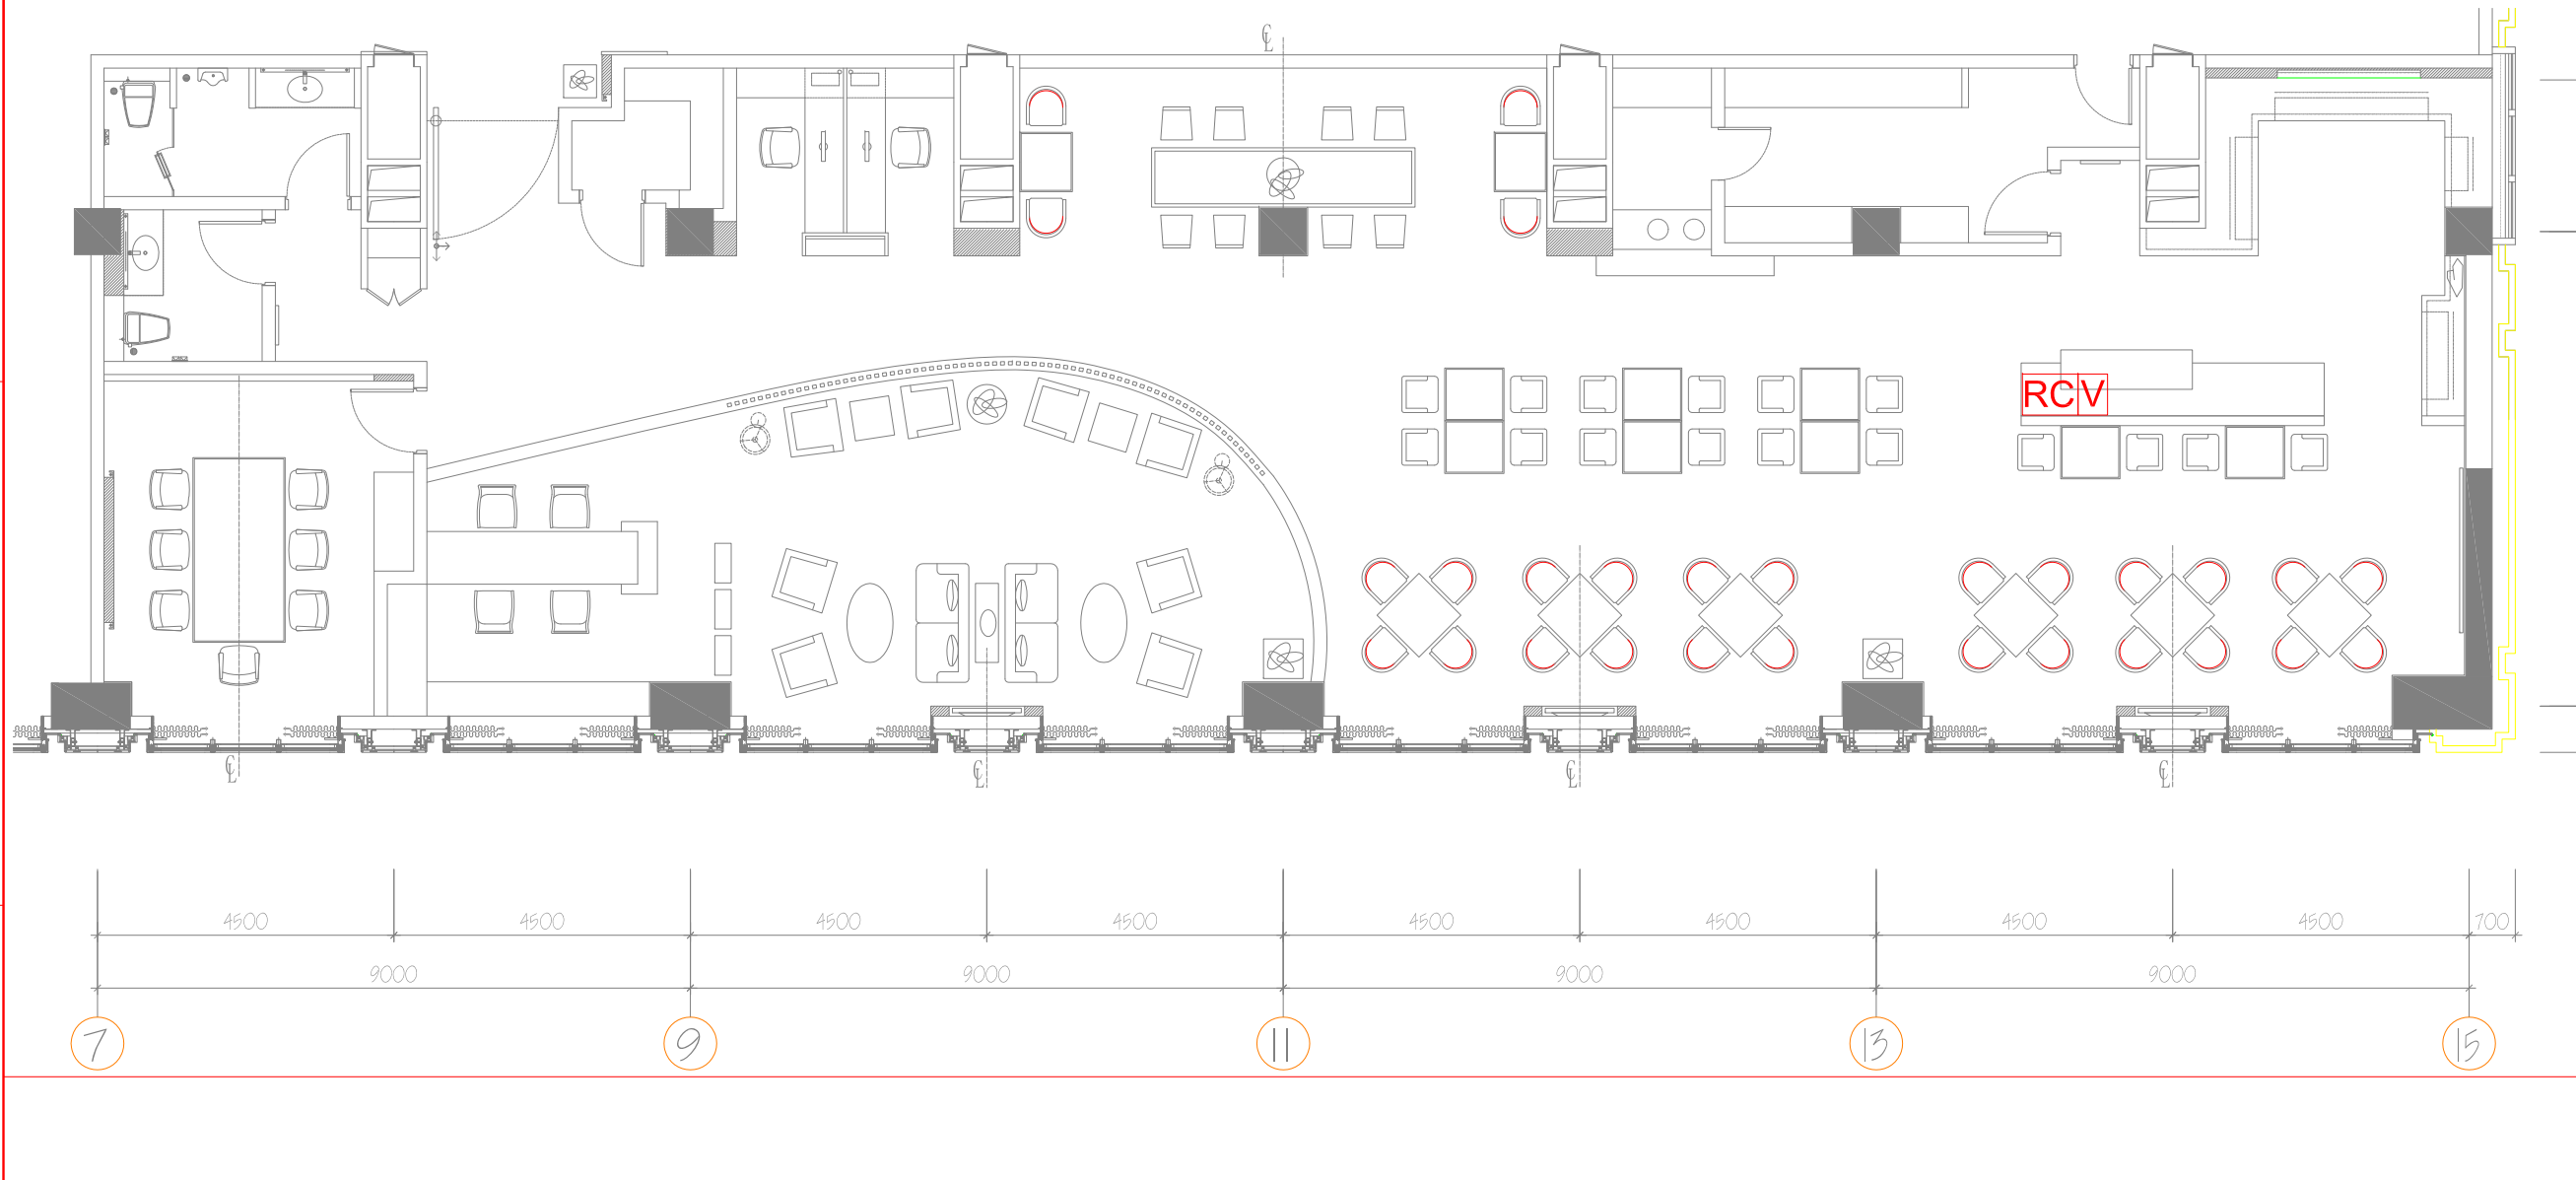


| REV | DESCRIPTION | DATE |
|---|---|---|
| 0 | DESIGN DRAFT | 12/02/09 |
| 1 | DESIGN REVISION | 20/04/09 |

Notes

RC AV Equipment Rack 机柜
600 x 600 x 1200

V VOLUME CONTROL PANEL
音量控制面板

SM&W
SHEN MILSOM WILKE
聲美華

417 5TH AVENUE, 5TH FLOOR
NEW YORK, NEW YORK 10016
TEL: 212-725-6800
FAX: 212-725-0864

SUITES 801-2, 8/F.,
TWO CHINACHEM EXCHANGE SQUARE,
338 KING'S ROAD, NORTH POINT, HK.
TEL: (852)2-851-1086
FAX: (852)2-544-4266

© COPYRIGHT 2005 SM&W, ALL RIGHTS RESERVED

Project
QINGDAO WANDA
LE MERIDIEN HOTEL
青岛万达艾美酒店

Title
EXECUTIVE LOUNGE
AV LAYOUT
L25 LOW LEVEL

| Scale | Date | Job #: |
|---|---|---|
| | Feb 2009 | 05472MC |

| | | Drawing No. |
|---|---|---|
| Drawn by: | CAD | AV-L25-01 |
| Eng. by: | JP | |
| Checked by: | TIM | |

The ownership of the copyright in this drawing is retained by Shen Milsom & Wilke Ltd. Reproduction of the drawing or any part thereof may only be obtained with the consent of Shen Milsom & Wilke Ltd.
Do not scale from this drawing.
All measurements should be verified on site.