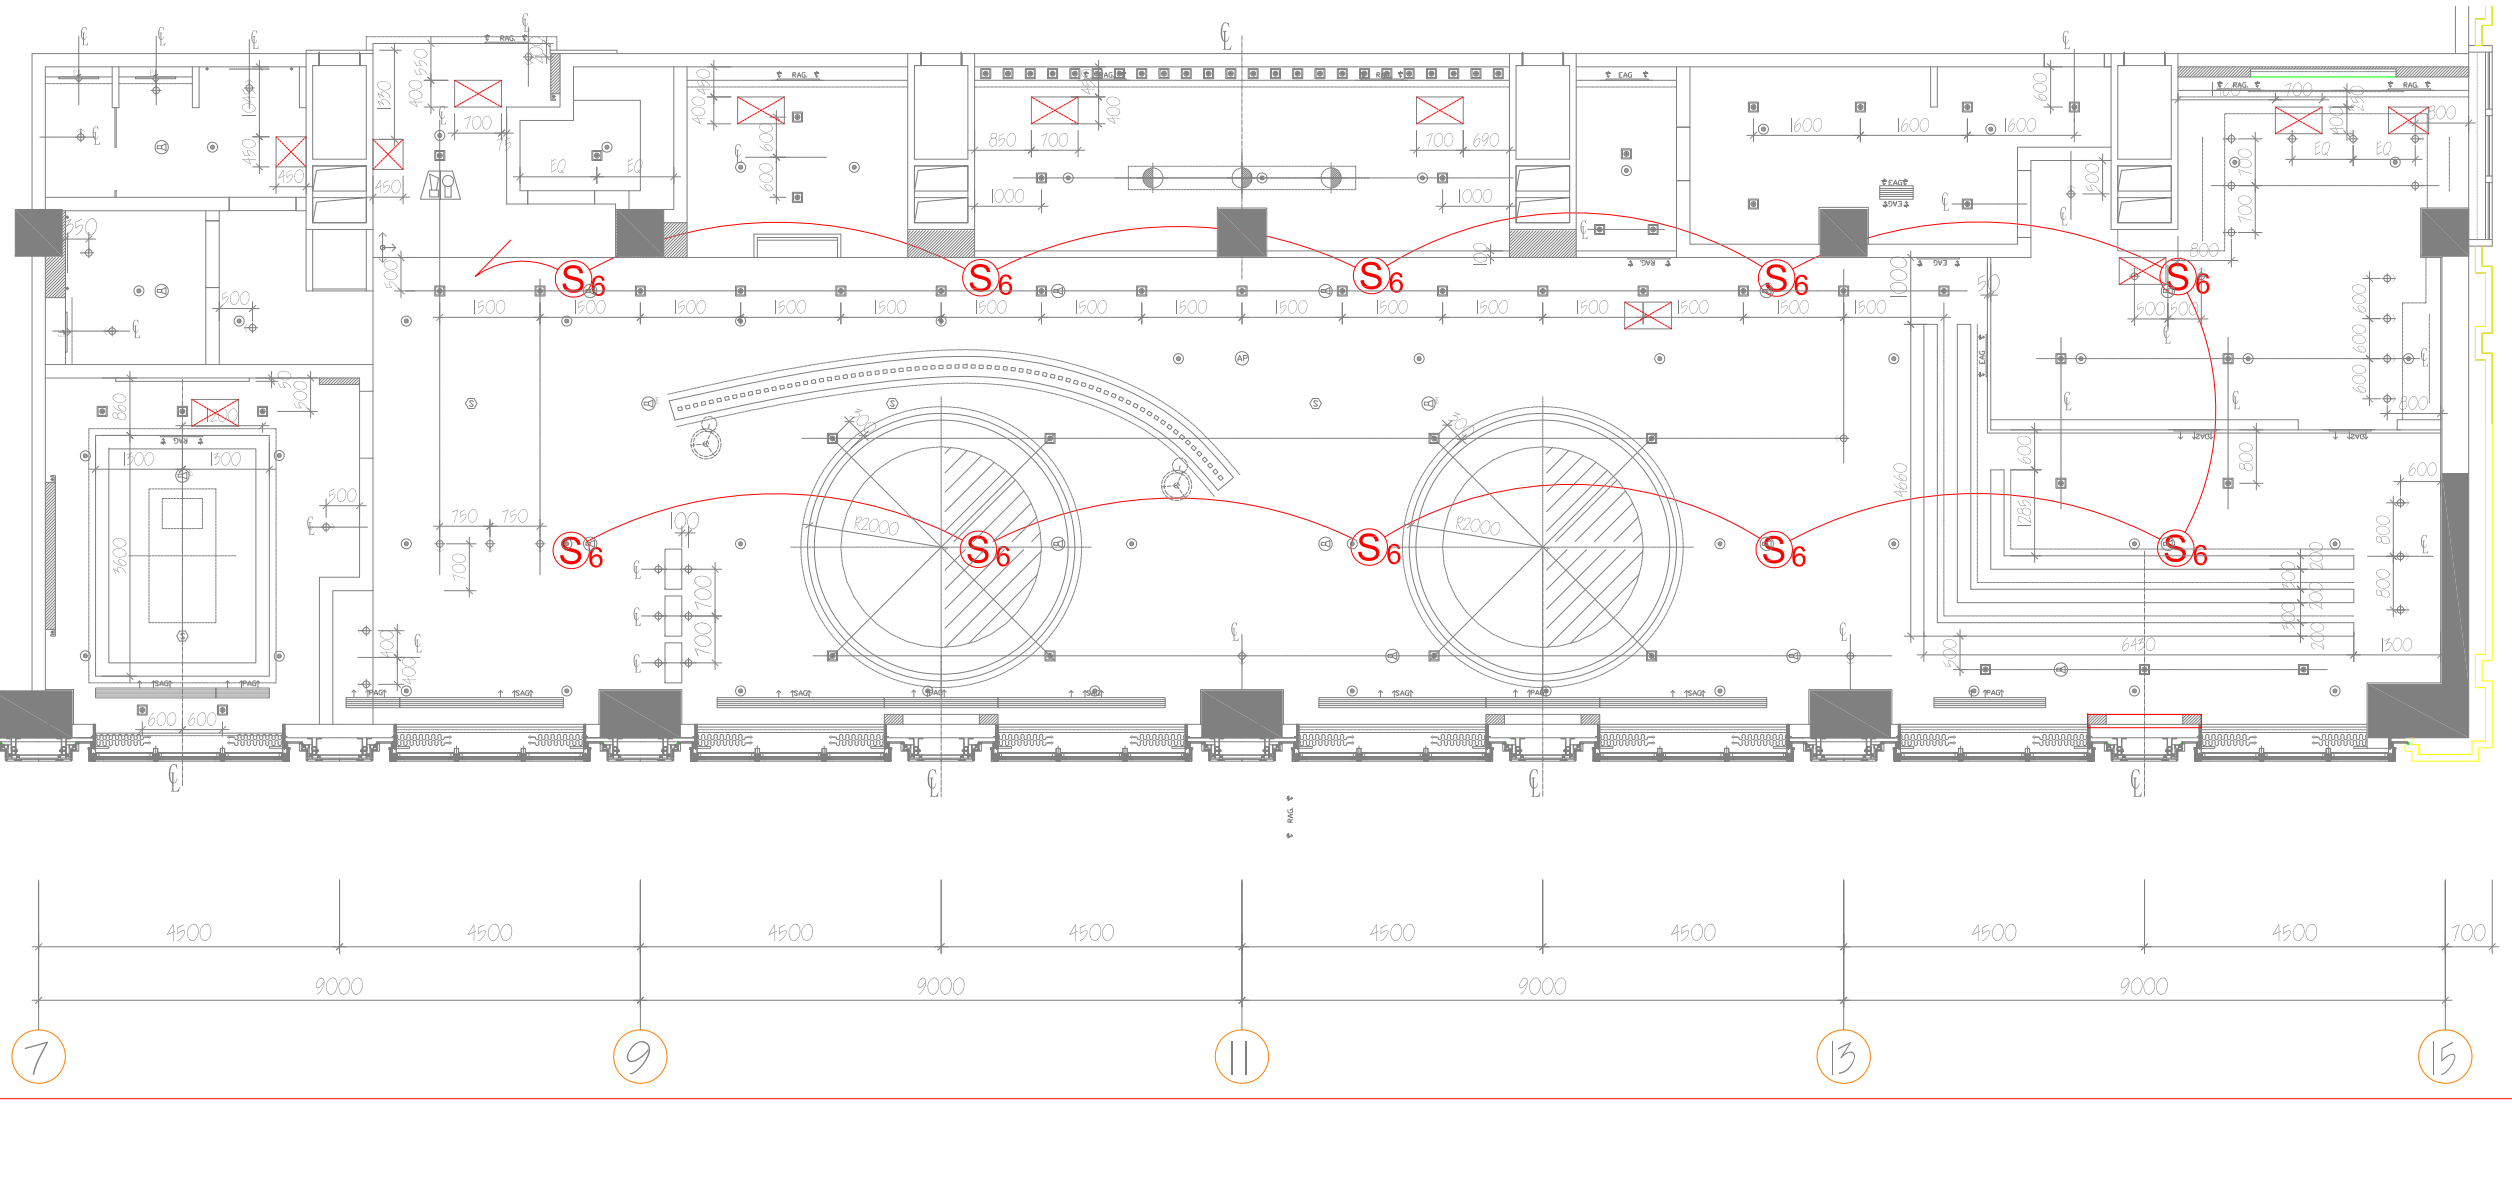

REV	DESCRIPTION	DATE
0	DESIGN DRAFT	12/02/09
1	DESIGN REVISION	20/04/09

Notes

S6 BOSE FS 16
Dim 240×202H

SM&W
SHEN MILSOM WILKE
聲美華

417 5TH AVENUE, 5TH FLOOR
NEW YORK, NEW YORK 10016
TEL: 212-725-6800
FAX: 212-725-0864

SUITES 801-2, 8/F.,
TWO CHINACHEM EXCHANGE SQUARE,
338 KING'S ROAD, NORTH POINT, HK.
TEL: (852)2-851-1086
FAX: (852)2-544-4266

© COPYRIGHT 2005 SM&W, ALL RIGHTS RESERVED

Project
QINGDAO WANDA
LE MERIDIEN HOTEL
青岛万达艾美酒店

Title
EXECUTIVE LOUNGE
AV LAYOUT
L25 HIGH LEVEL

Scale	Date	Job #:
	Feb 2009	05472MC

Drawn by:	CAD	Drawing No.
Eng. by:	JP	AV-L25-02
Checked by:	TIM	

The ownership of the copyright in this drawing is retained by Shen Milsom & Wilke Ltd. Reproduction of the drawing or any part thereof may only be obtained with the consent of Shen Milsom & Wilke Ltd.
Do not scale from this drawing.
All measurements should be verified on site.