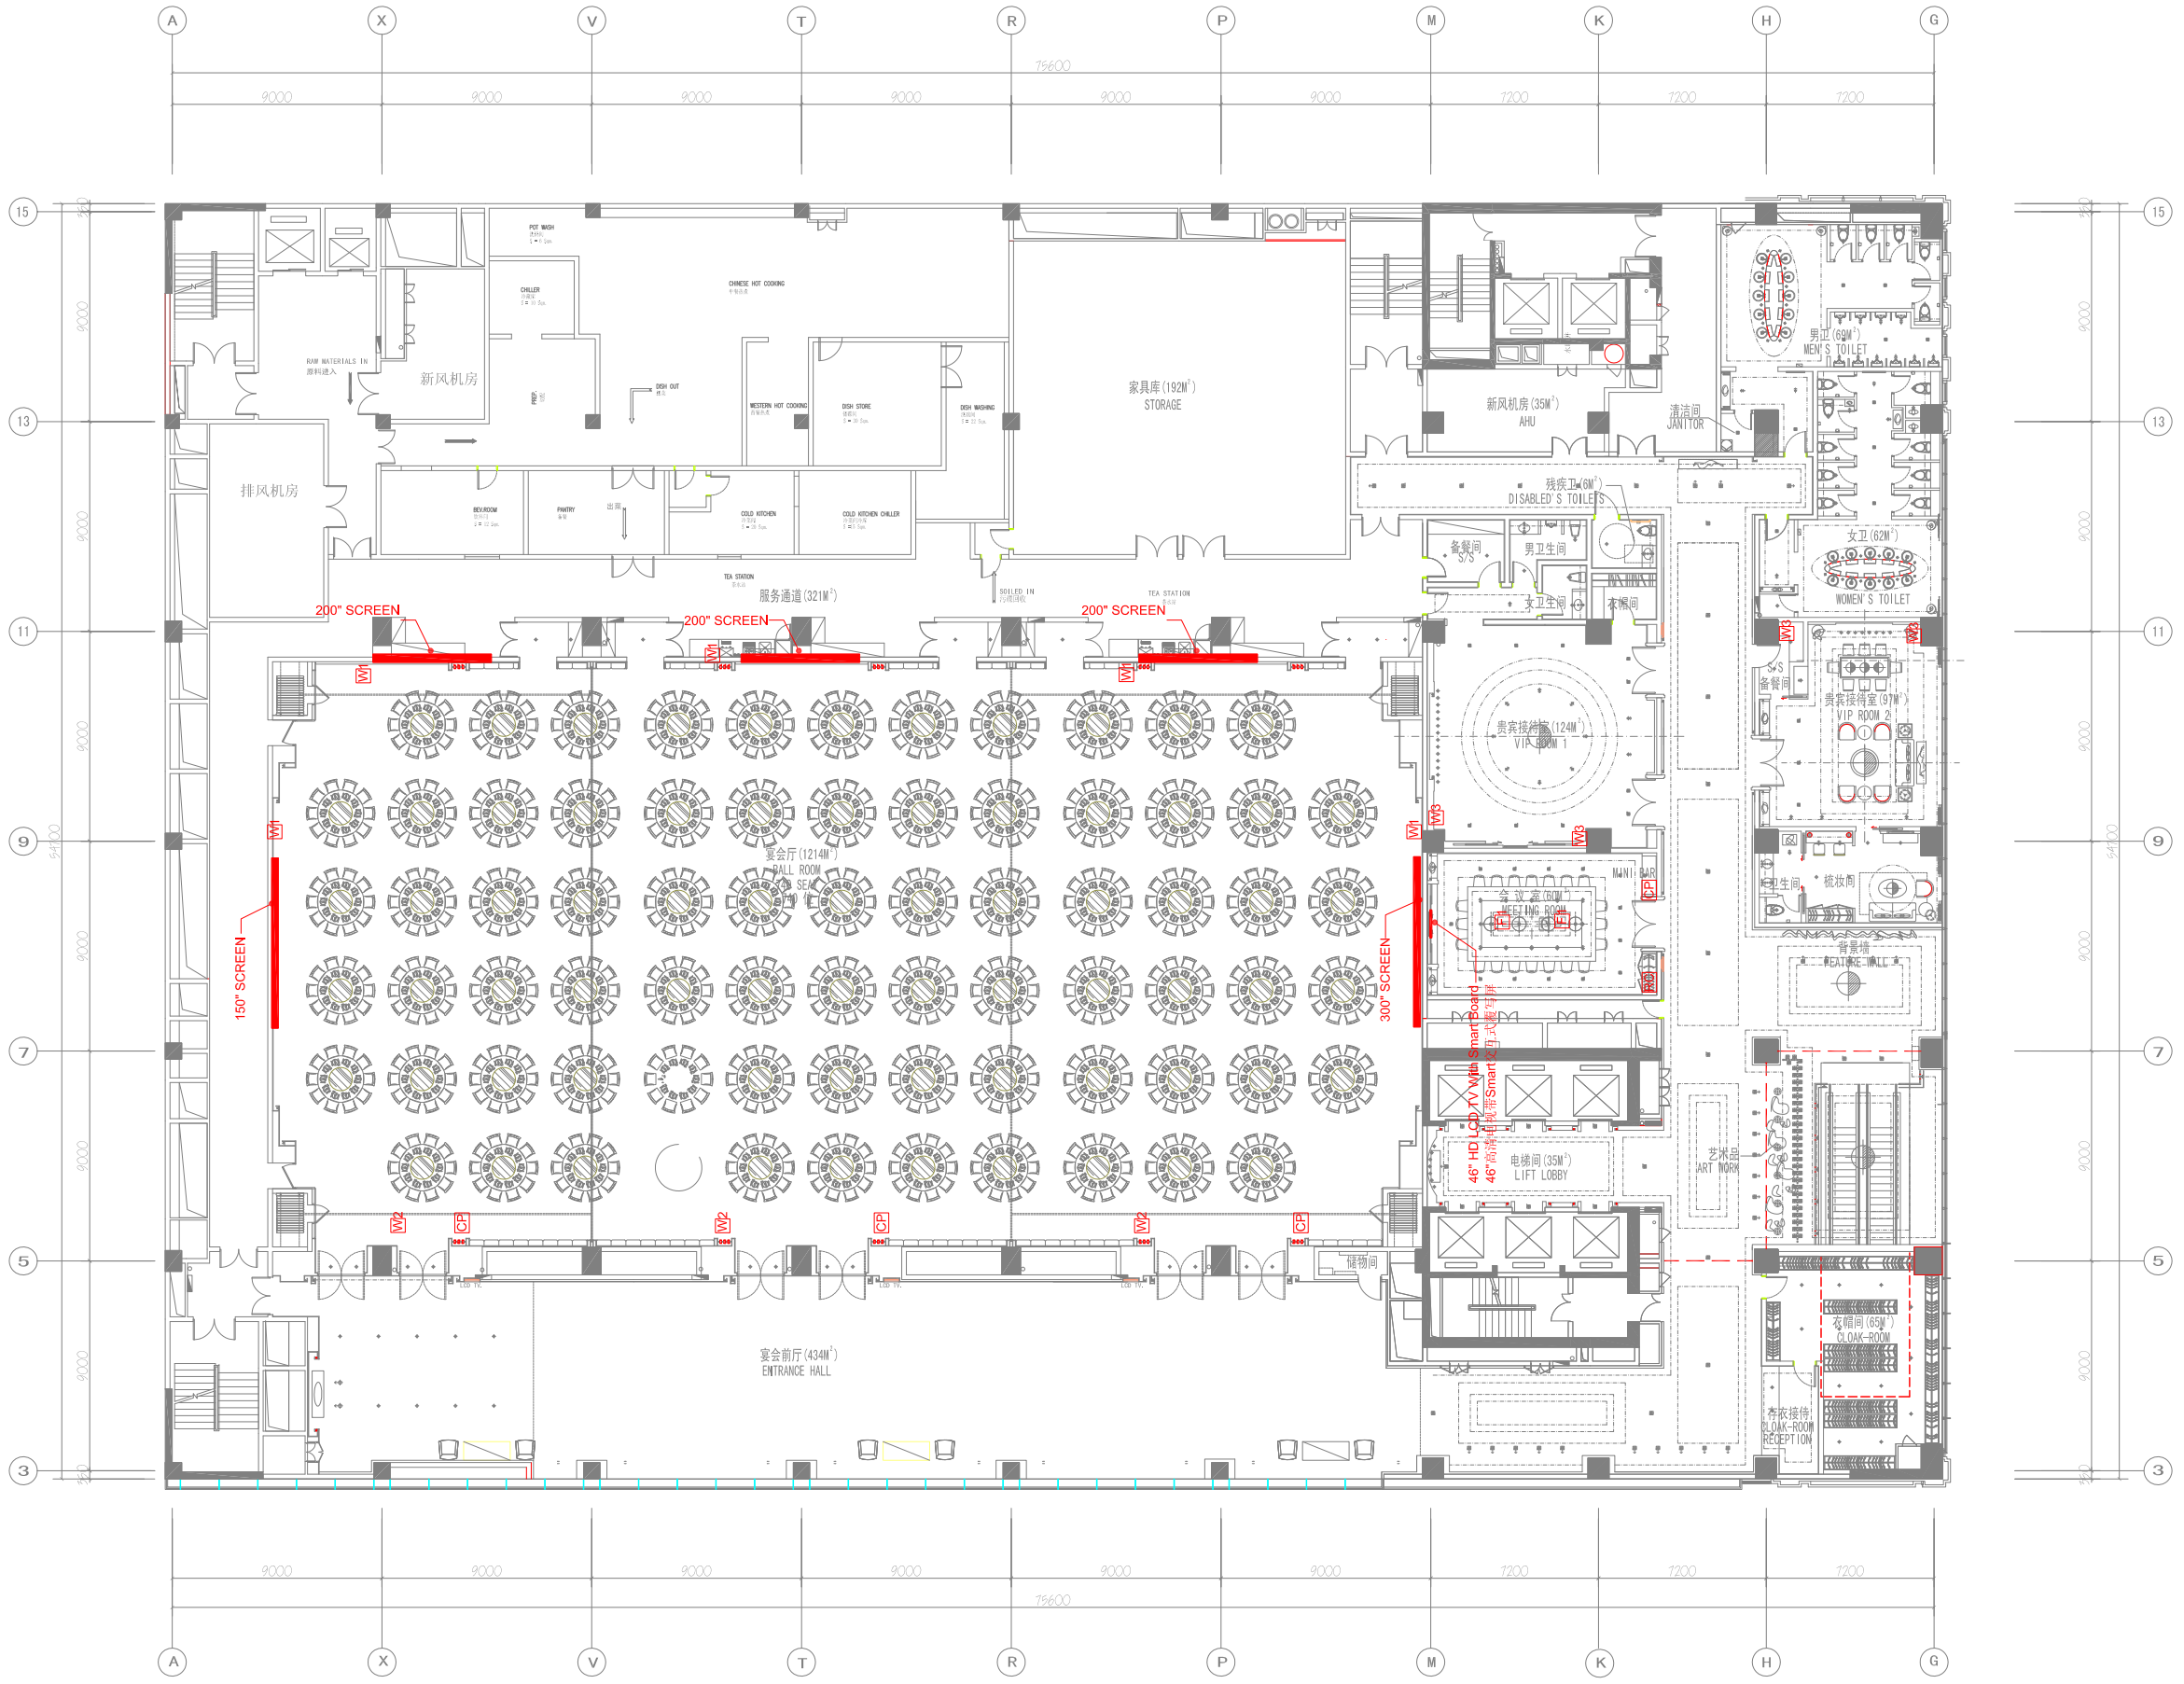

REV	DESCRIPTION	DATE
0	DESIGN DRAFT	05/01/09
1	DESIGN REVISION	02/02/09
2	DESIGN REVISION	12/02/09
3	DESIGN REVISIOIN	23/03/09
4	DESIGN REVISIOIN	25/03/09
5	DESIGN REVISION	20/04/09
6	DESIGN REVISION	07/05/09

Notes

CP Crestron Control Panel
5" LCD wall mount
TPS-2000L
121H x 171W x 88D

W1 Wall Box
(Back to AV Control Room)
1 x HDMI
4 x cat6
4 x MM FIBRE
1 x RGBHV
2 x AV
4 x Microphone Cable

W2 Wall Box
(Back to AV Control Room)
1 x HDMI
2 x cat6
2 x MM FIBRE
1 x RGBHV
1 x AV
2 x Microphone Cable

W3 Wall Box
F1 (Back to AV Control Room)
1 x HDMI
2 x cat6
2 x MM FIBRE
1 x VGA
2 x AV
2 x Microphone Cable

SM&W
SHEN MILSOM WILKE
聲美華有限公司
417 5TH AVENUE, 5TH FLOOR
NEW YORK, NEW YORK 10016
TEL: 212-725-6800
FAX: 212-725-0864
SUITES 801-2, 8/F.,
TWO CHINACHEM EXCHANGE SQUARE,
338 KING'S ROAD, NORTH POINT, HK.
TEL: (852)2-851-1086
FAX: (852)2-544-4266
© COPYRIGHT 2005 SM&W, ALL RIGHTS RESERVED

Project
QINGDAO WANDA
LE MERIDIEN HOTEL
青岛万达艾美酒店

Title
BALLROOM
AV LAYOUT
L4 LOW LEVEL

Scale	Date	Job #:
1:300 (A3)	Jan 2009	05472MC

Drawn by:	CAD
Eng. by:	JP
Checked by:	TIM

Drawing No.
AV-L4-01

The ownership of the copyright in this drawing is retained by Shen Milsom & Wilke Ltd. Reproduction of the drawing or any part thereof may only be obtained with the consent of Shen Milsom & Wilke Ltd.
Do not scale from this drawing.
All measurements should be verified on site.